



HOLLISTON BIKE PARK

CONCEPT DEVELOPMENT
DECEMBER 2025


Existing Conditions

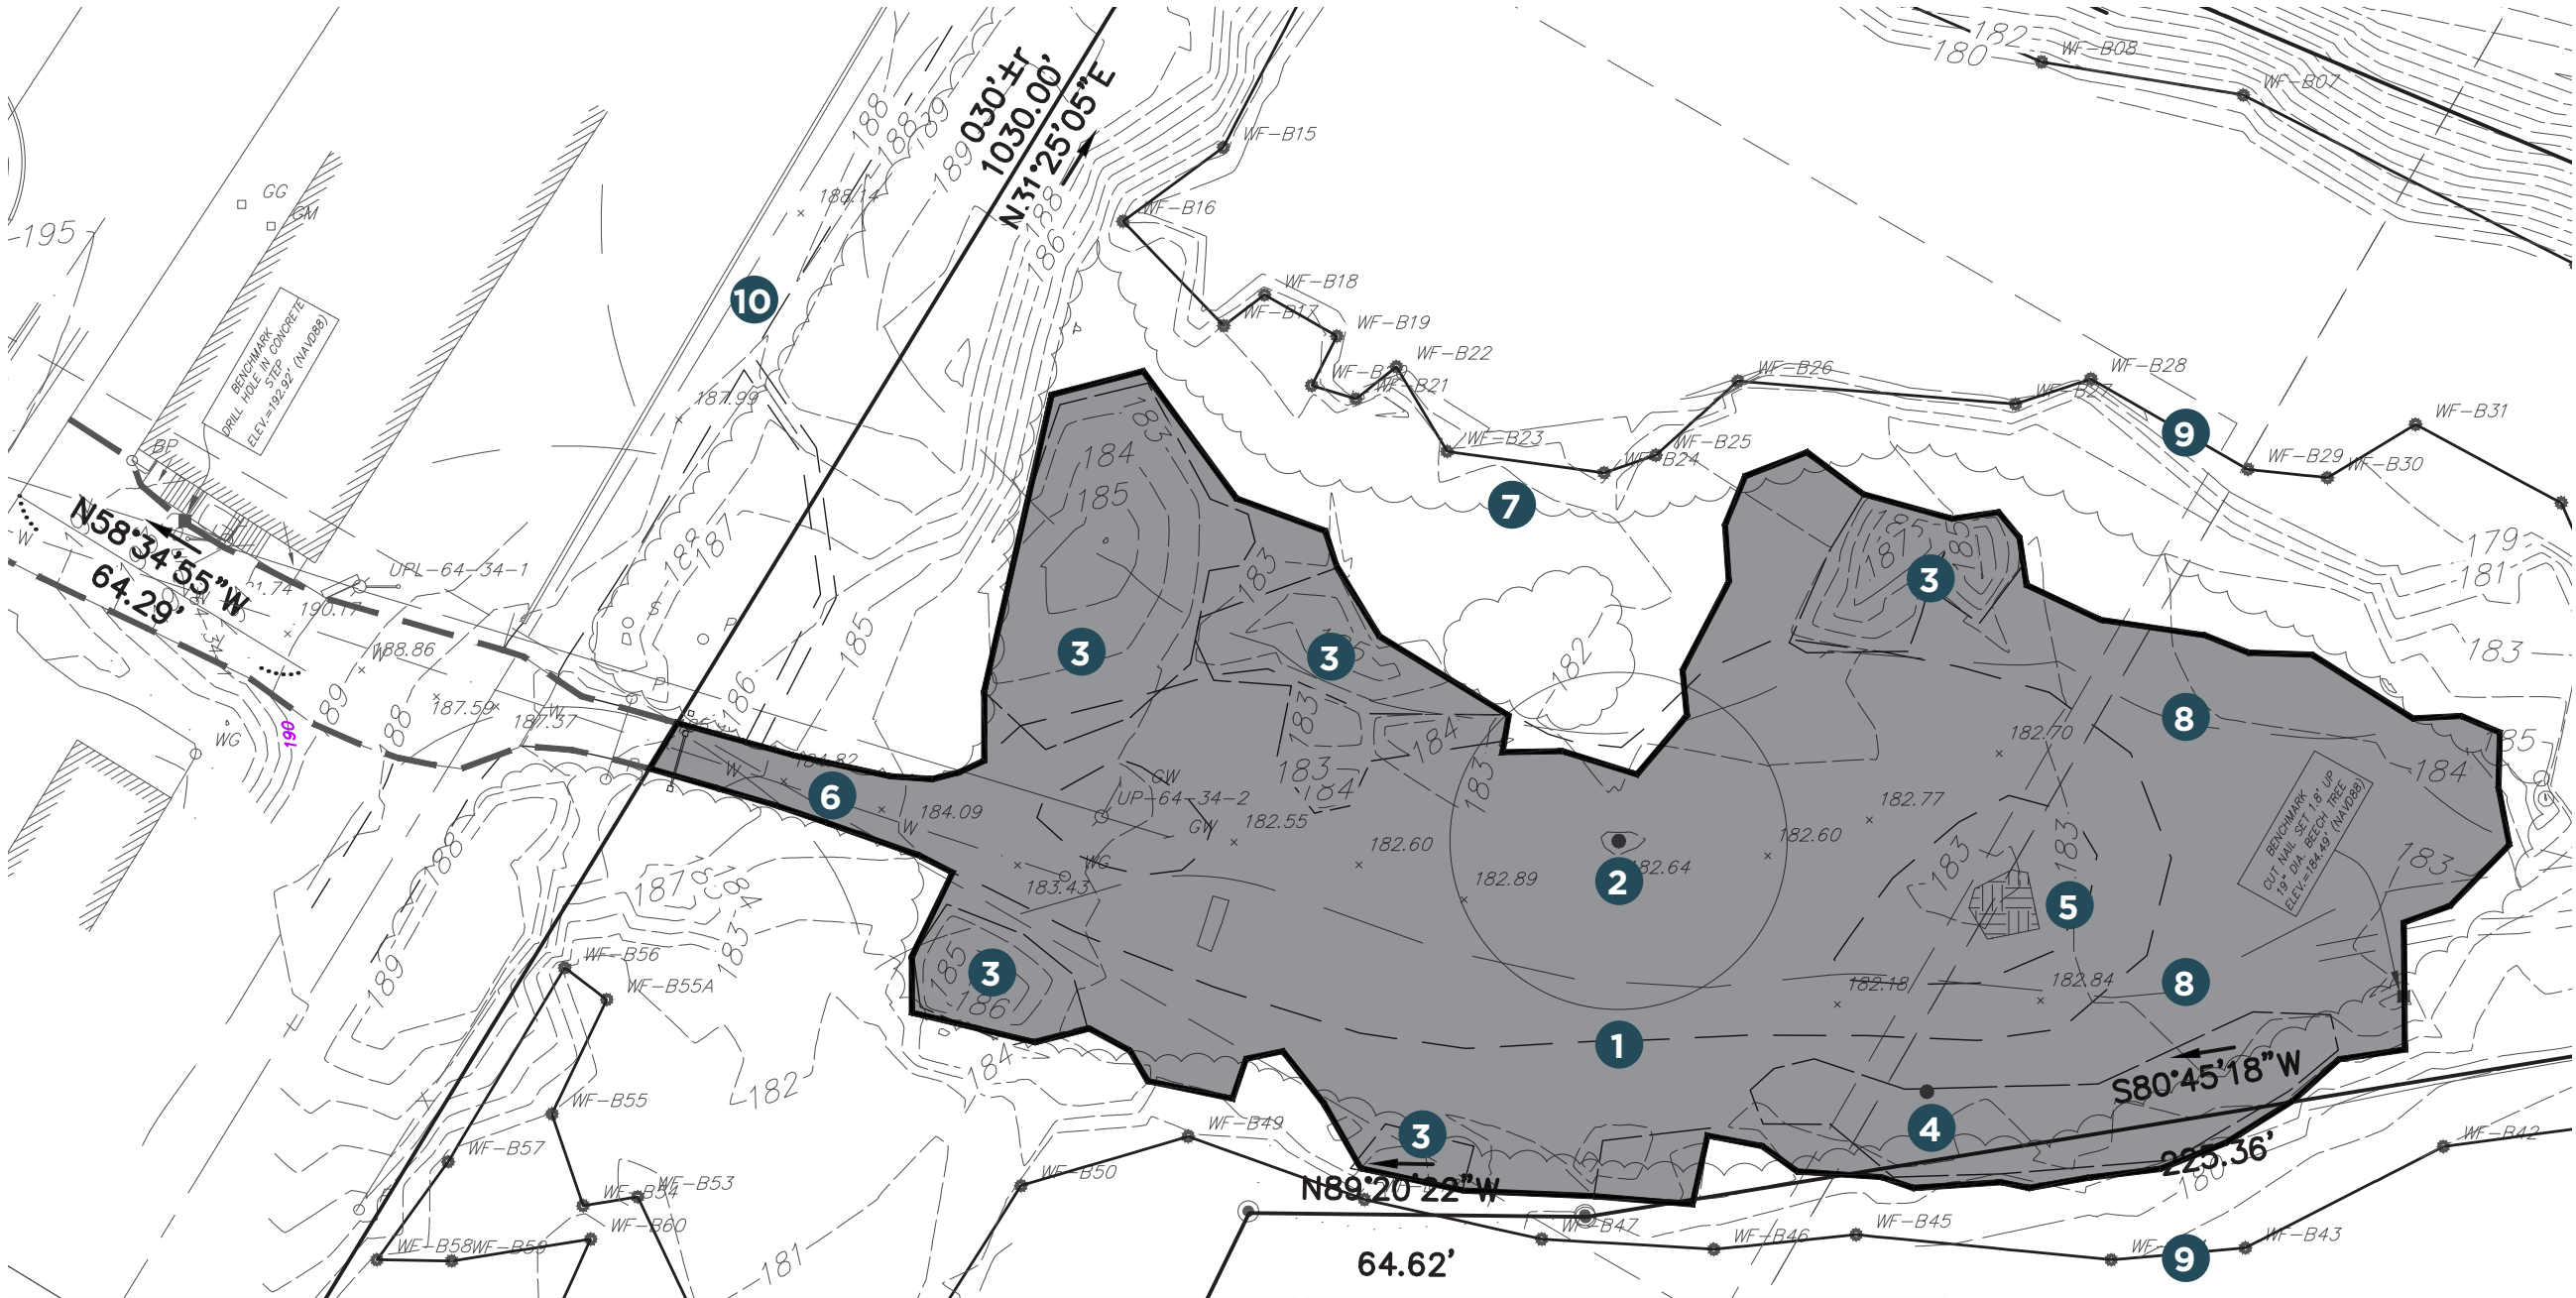


- Legend
- 1 Cleared area, approx. 30,675 SF
 - 2 Tree in decline
 - 3 Debris pile to be removed by DPW
 - 4 Boulder pile to be reused in bike park construction
 - 5 Large boulder
 - 6 Vehicular access
 - 7 Treeline
 - 8 50' No disturbance setback
 - 9 Wetland boundary
 - 10 Rail-trail

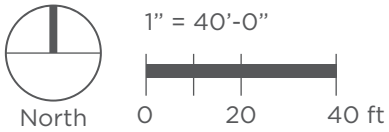

Proposed Function Plan

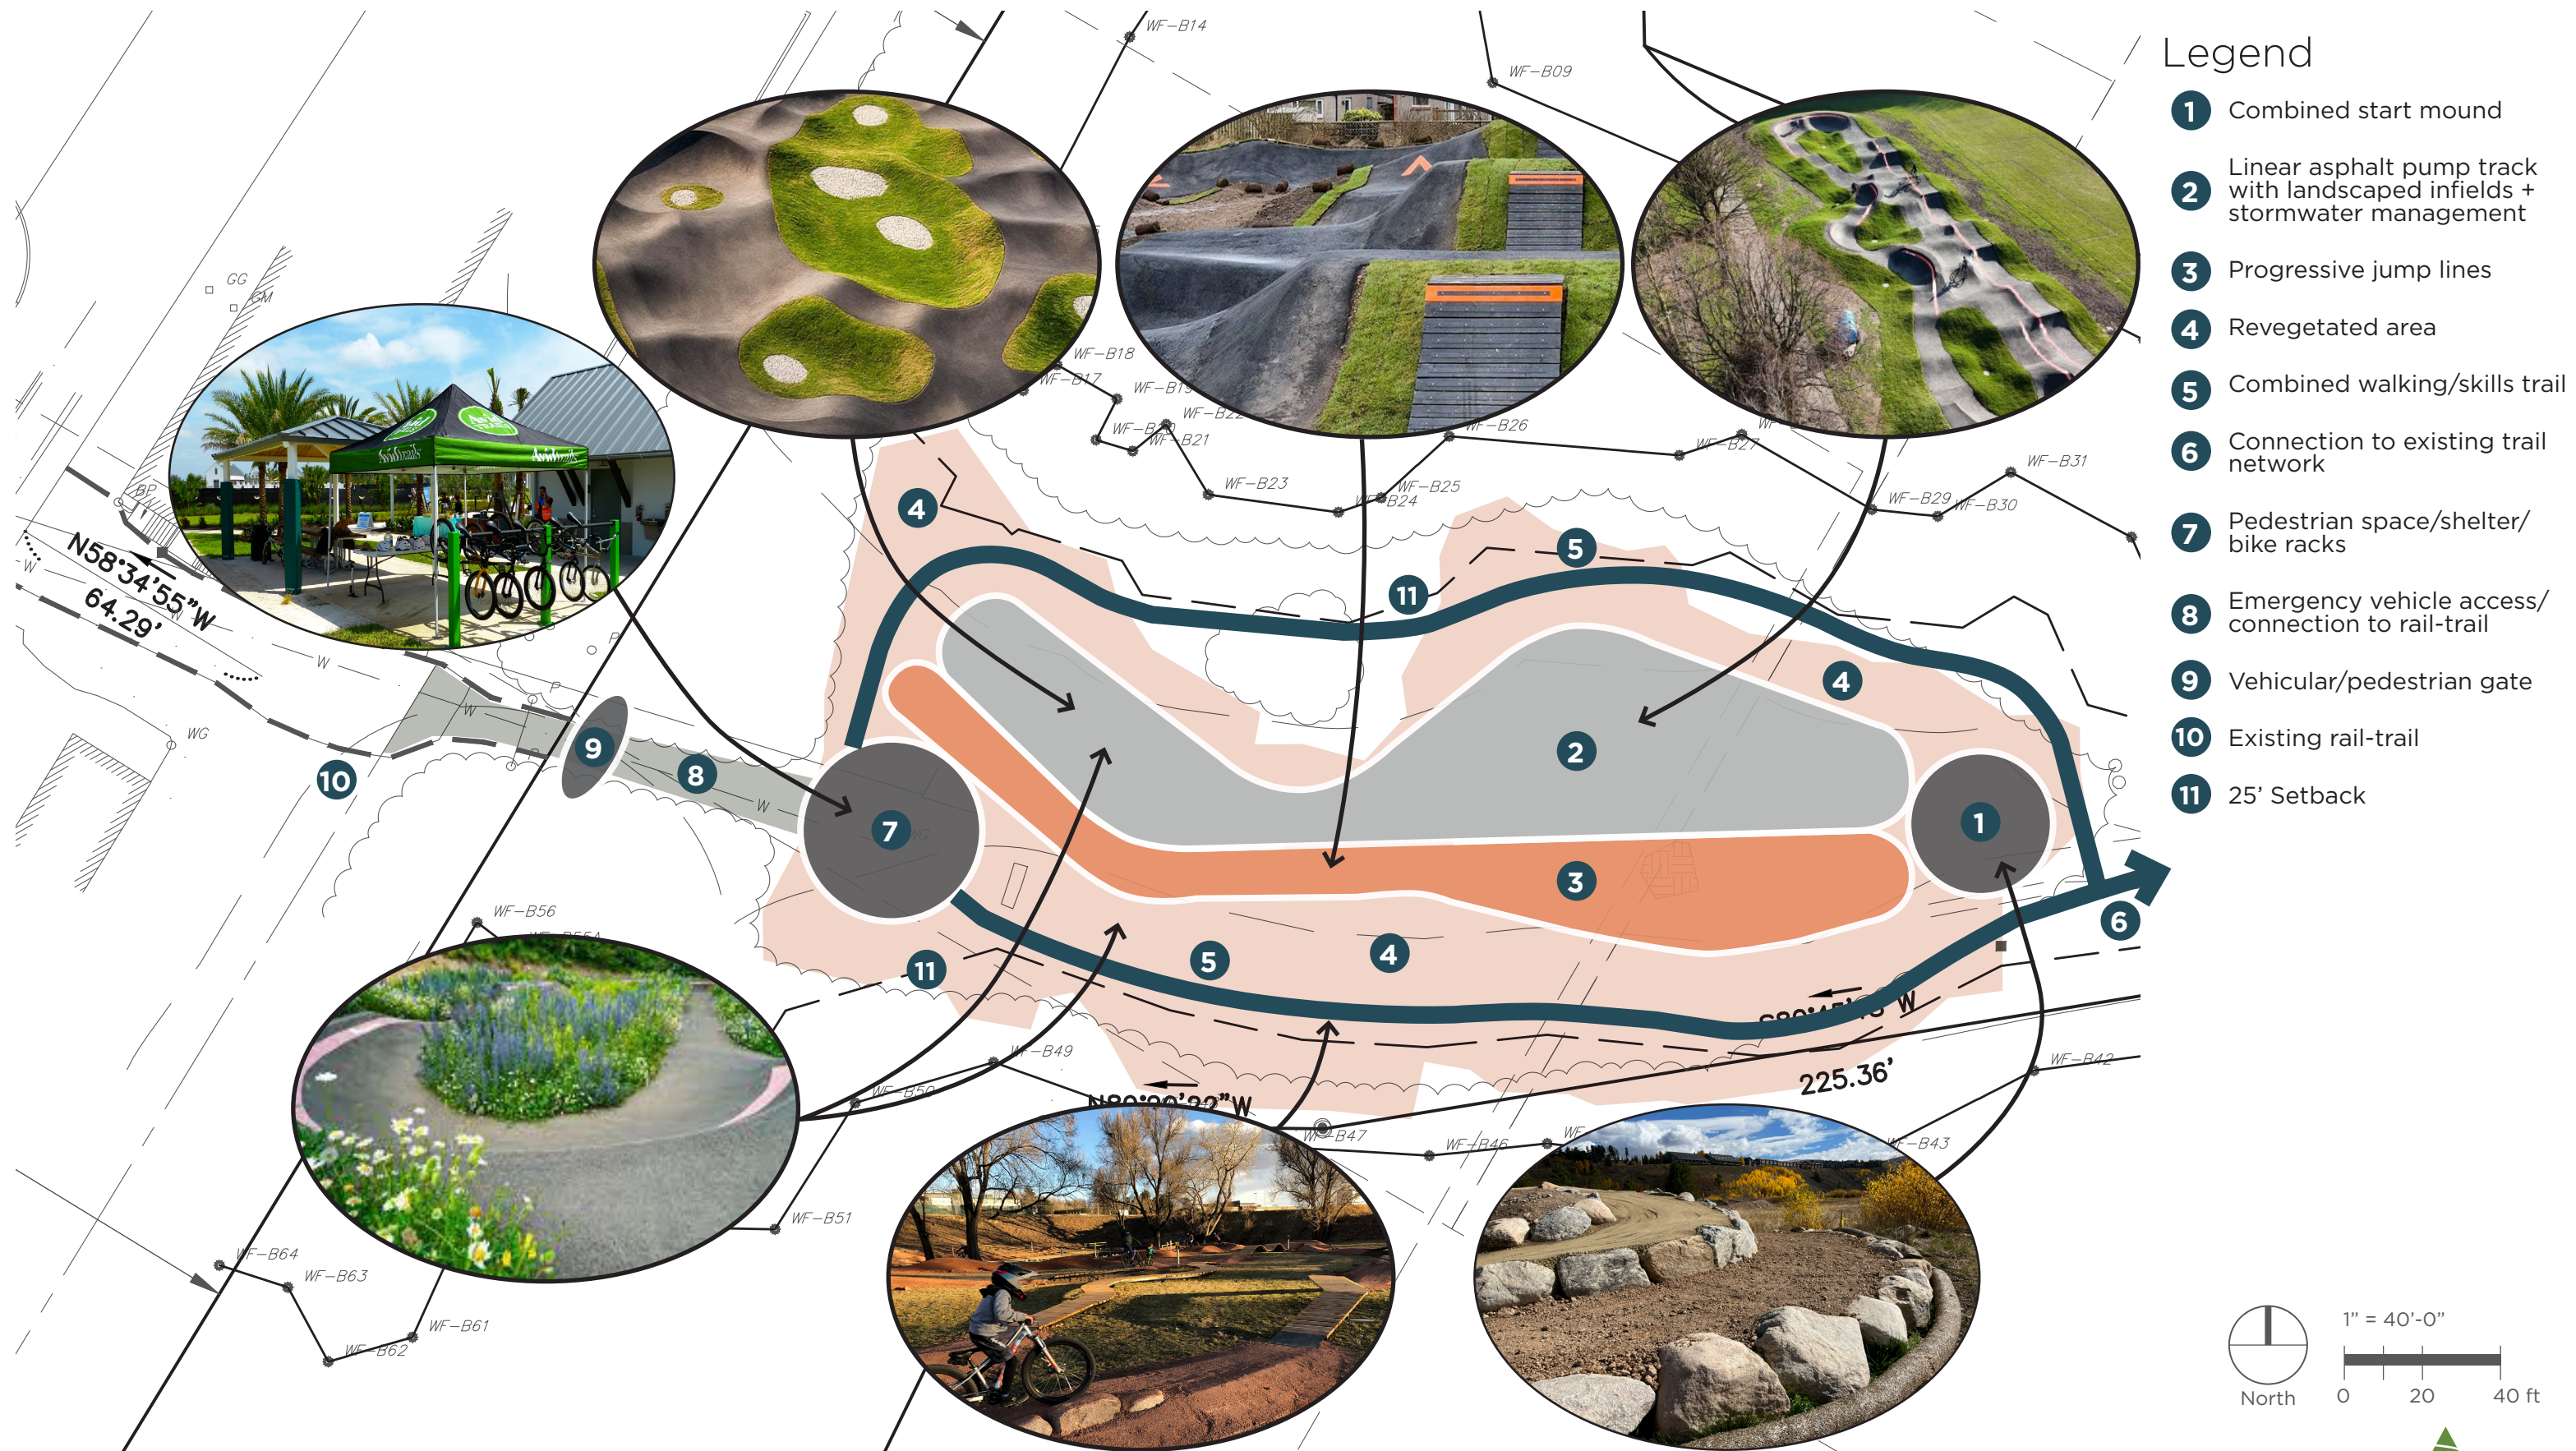

Conservation Measures

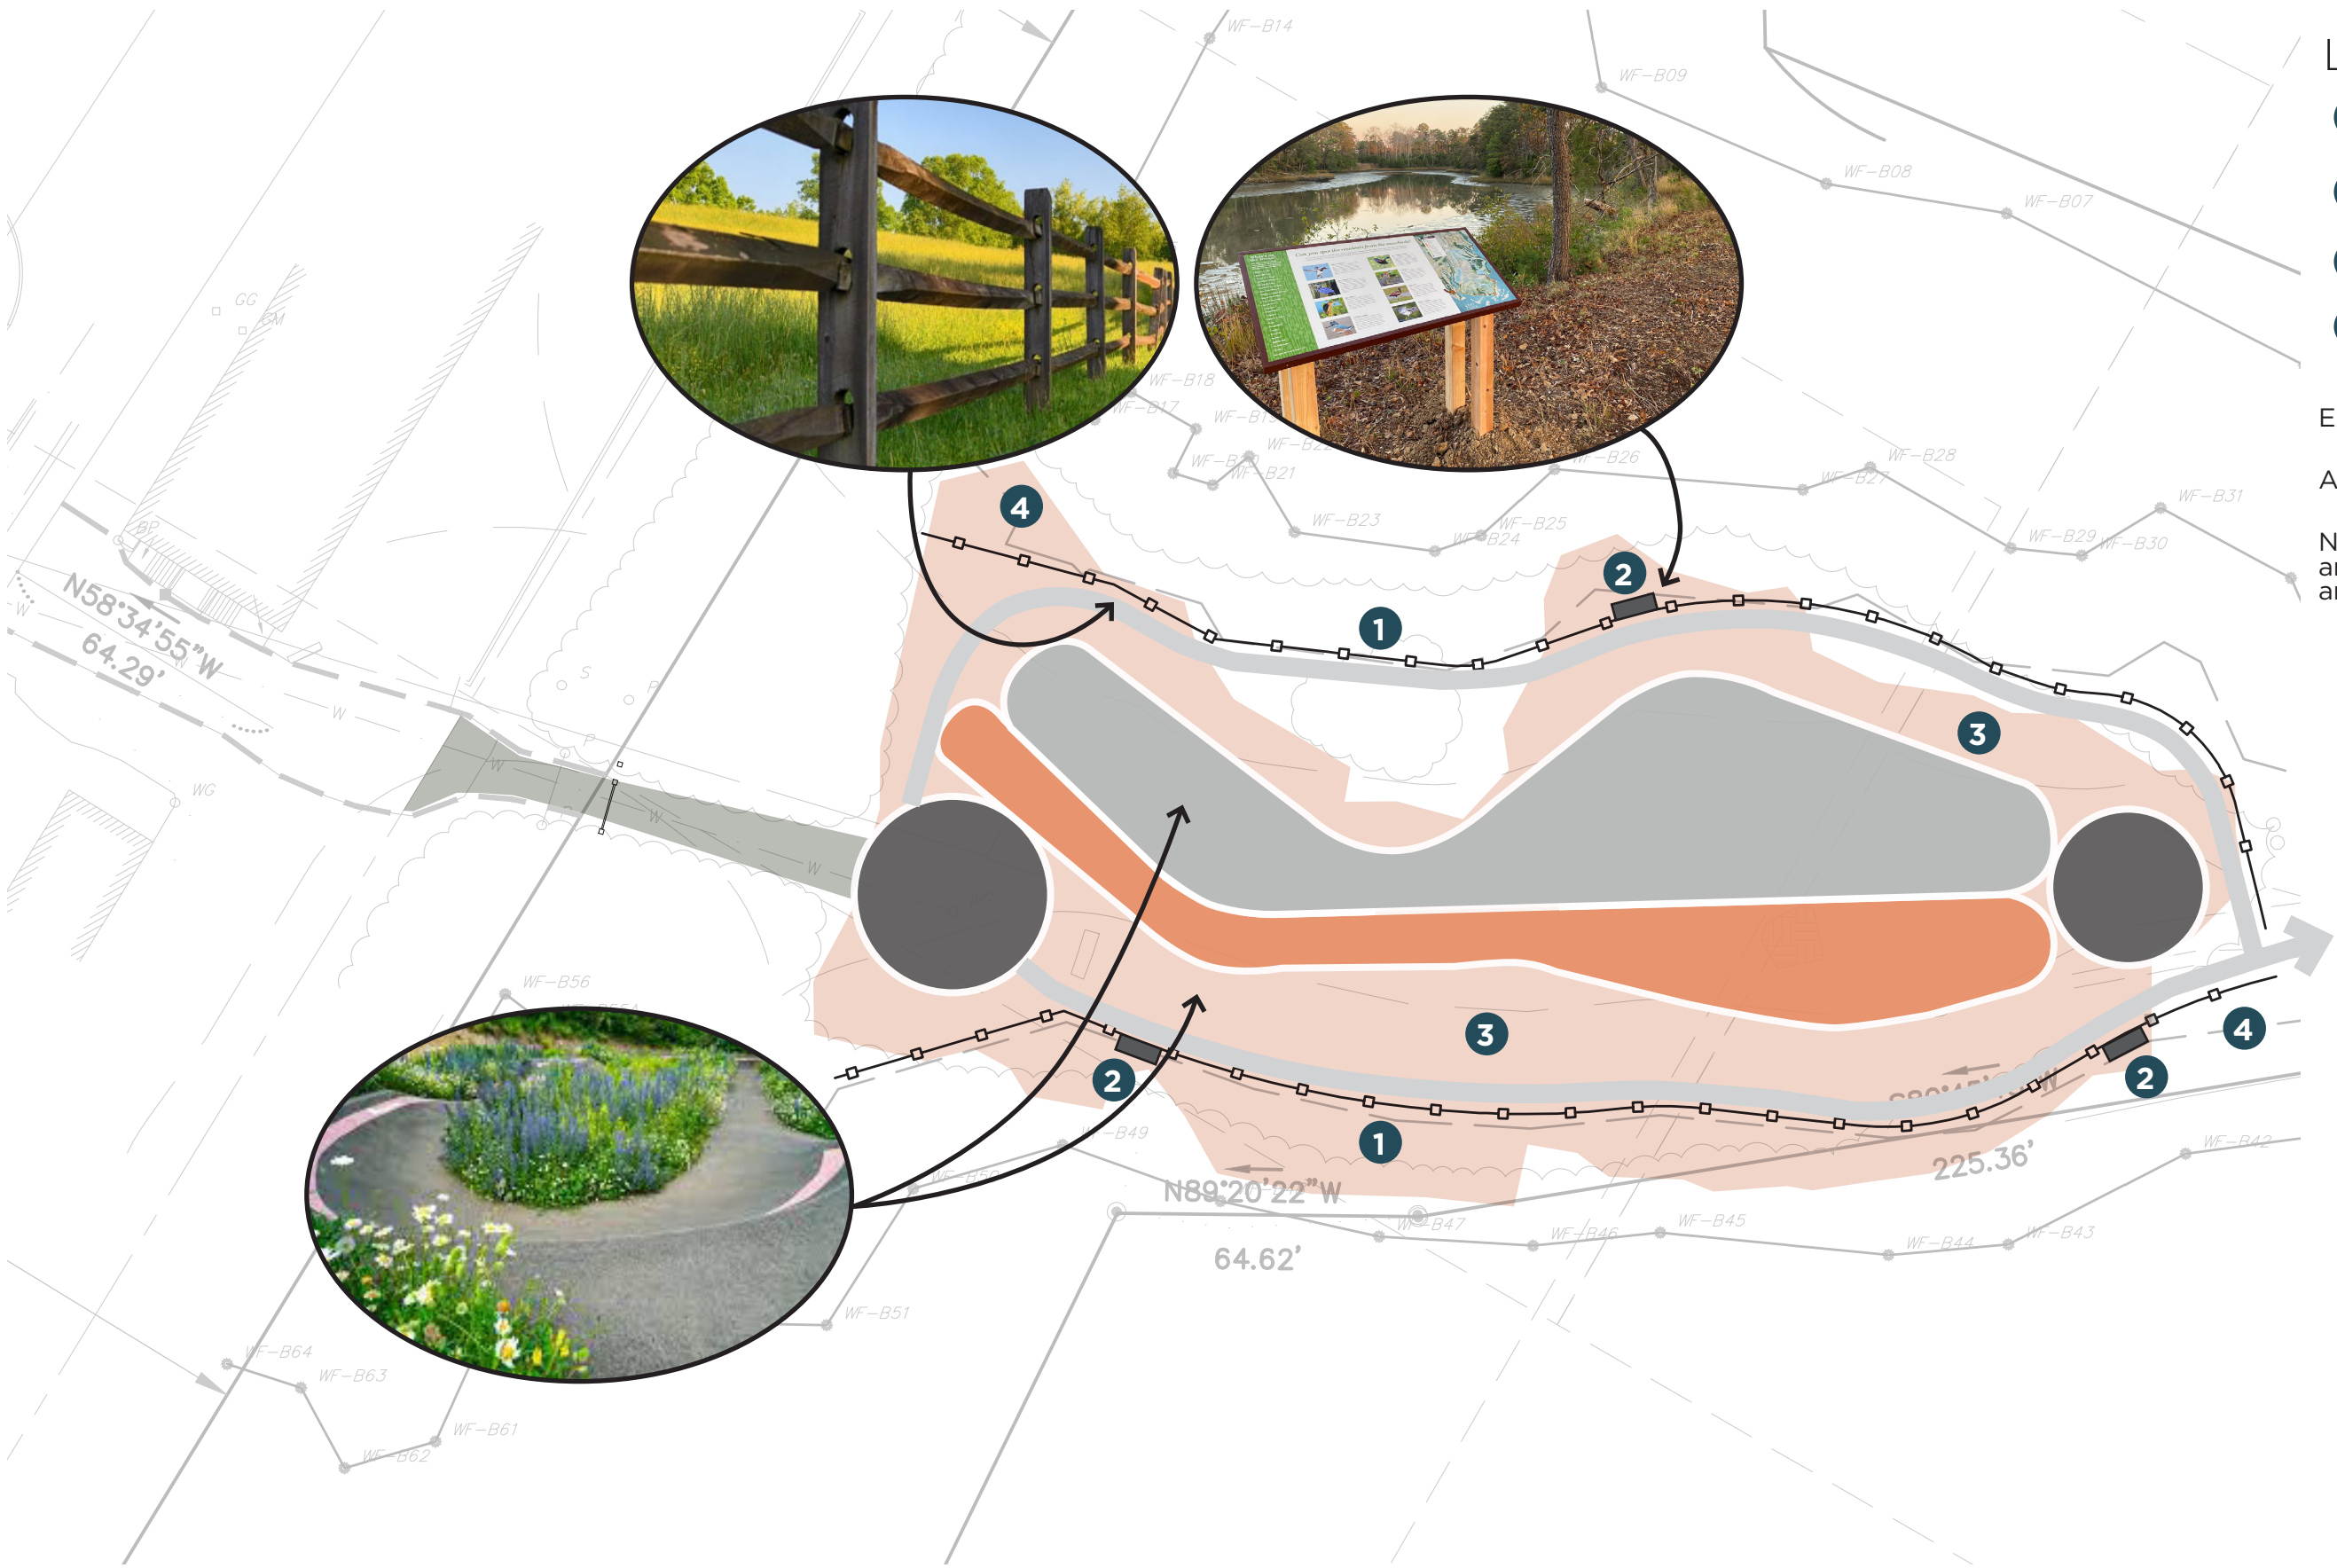

Legend

1

 Split-rail fence

2

 Interpretive/educational signage opportunity

3

 Revegetated area

4

 25' Setback

Ex. cleared area: Approx. 30,675 SF

Approx revegetation area: 14,500 SF

Note, additional vegetated area is anticipated within the pump track and jump line zones.

